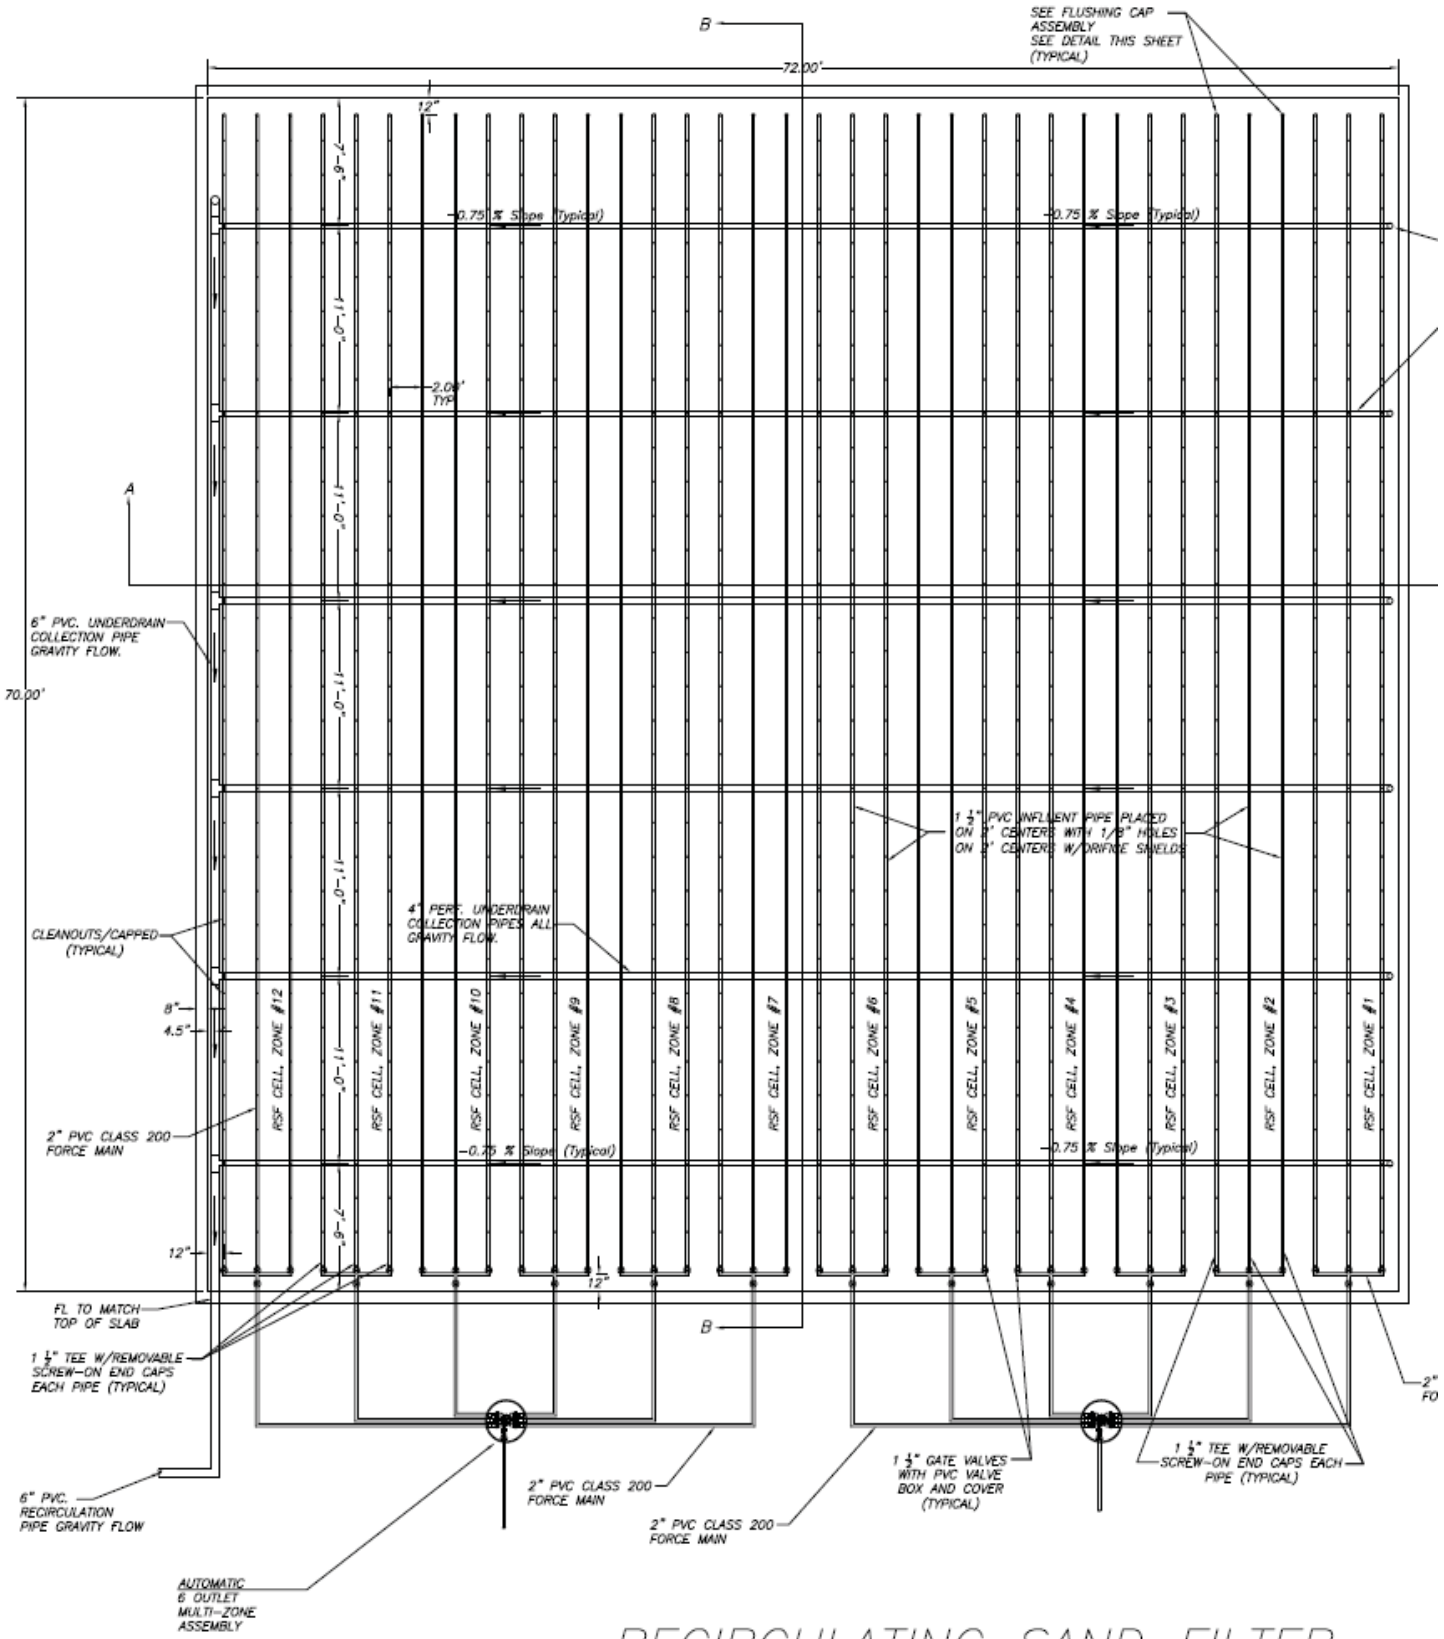

RECIRCULATING SAND FILTER PLAN VIEW (TYP)

N.T.S.